ROCKINGHAM COUNTY AIRPORT

TRANSPORTATION IMPROVEMENT PROGRAM (TIP) 2009-2013

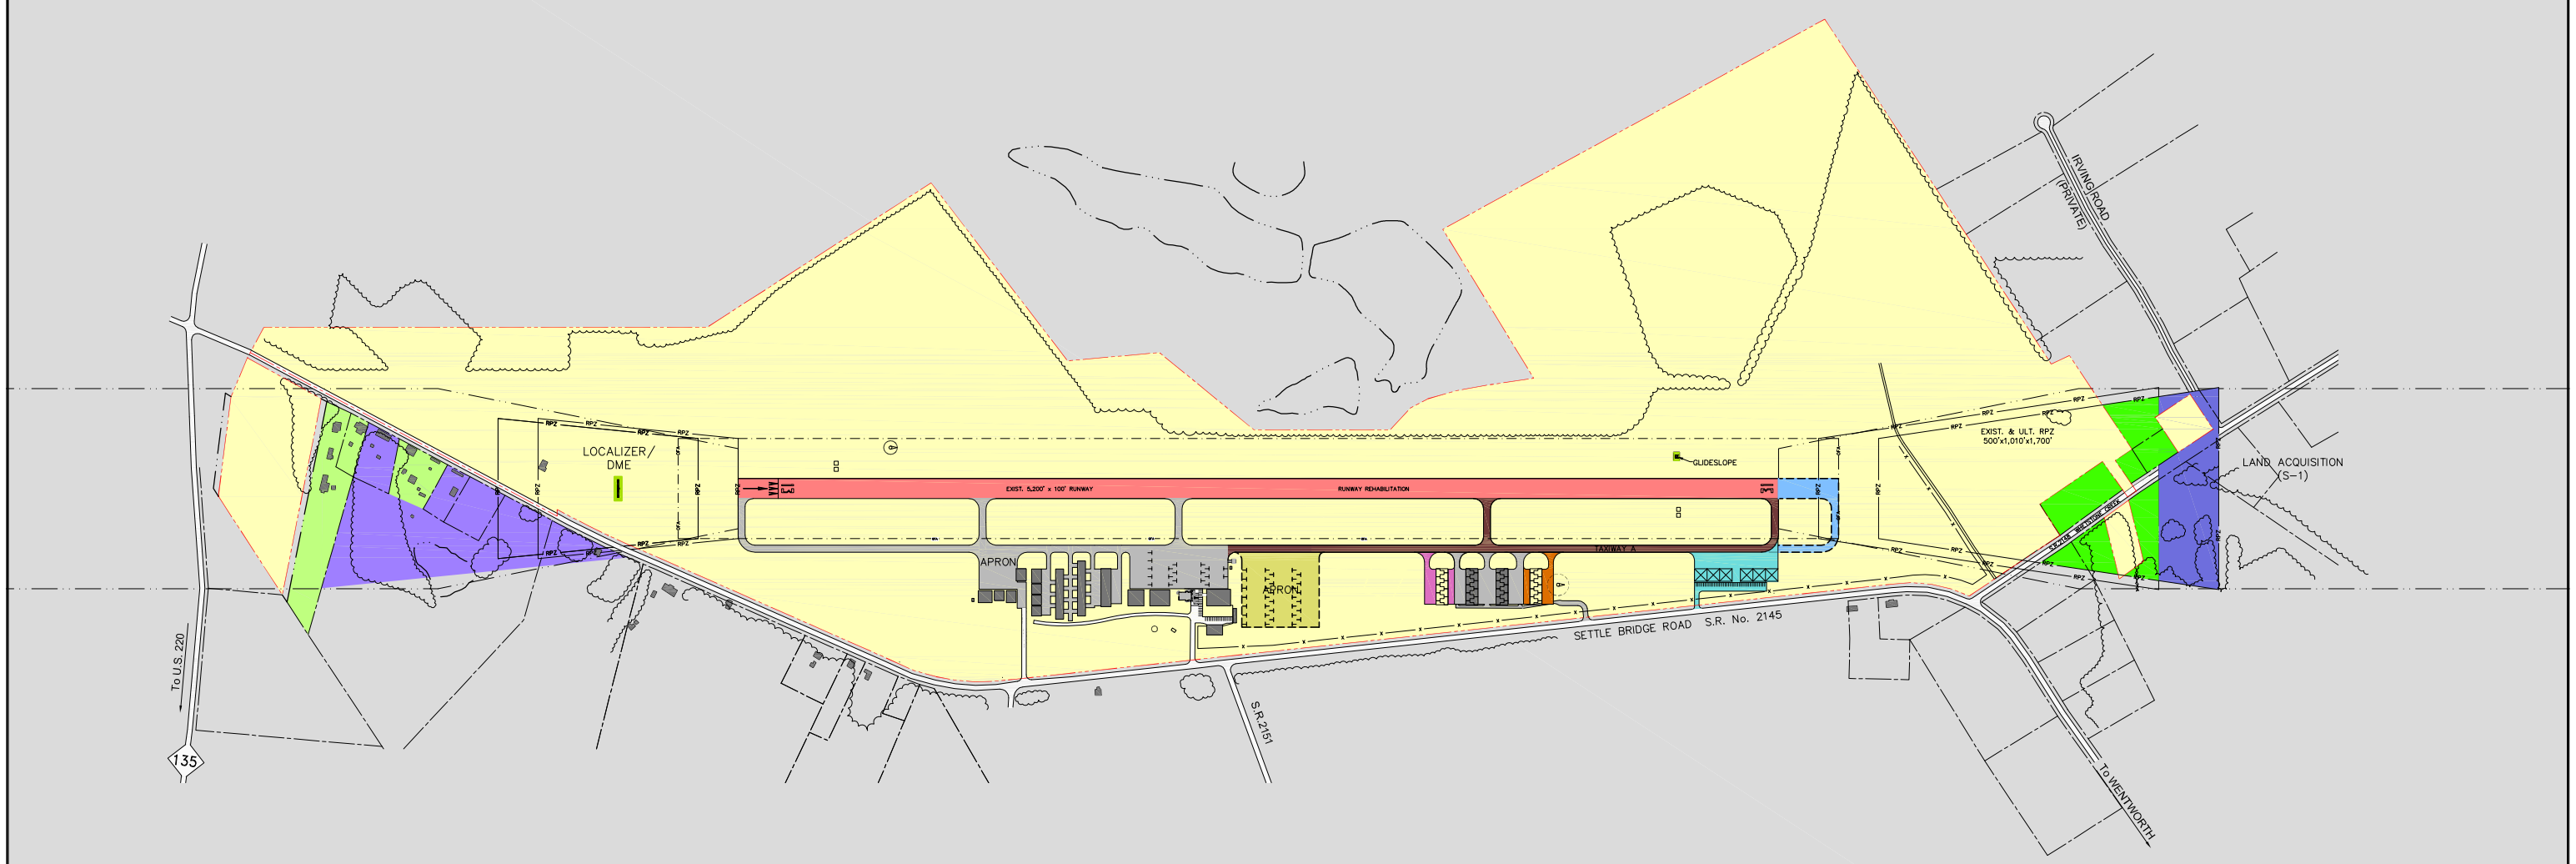

TRANSPORTATION IMPROVEMENTS

- EXISTING AIRPORT PROPERTY
- EXISTING AVIGATION EASEMENTS
- LAND ACQUISITION - RUNWAY 31 RPZ
- LAND ACQUISITION - RUNWAY 13 RPZ
- NOT SHOWN — OBSTRUCTION REMOVAL - RUNWAY 13 AND 31
- LAND ACQUISITION NECESSARY TO EXTEND RUNWAY TO 5,500'
- EXTEND RUNWAY TO 5,500'
- RUNWAY STRENGTHENING TO 30,000# DWG
- TAXIWAY REHABILITATION AND STRENGTHENING to 30,000# DWG
- INSTALL ILS (LOCALIZER & GLIDESLOPE)
- NOT SHOWN — REHABILITATE TAXIWAY EDGE LIGHTING (MITL)
- NOT SHOWN — INSTALL PERIMETER SECURITY FENCING
- NOT SHOWN — TRACTOR AND MAINTENANCE SHELTER
- T-HANGAR TAXILANES/T-HANGARS (RURAL AIRPORT DEVELOPMENT)
- NOT SHOWN — RUNWAY STRENGTHENING TO 60,000# DWG
- NOT SHOWN — TAXIWAY STRENGTHENING TO 60,000# DWG
- TERMINAL APRON EXPANSION
- CORPORATE HANGAR DEVELOPMENT
- T-HANGAR TAXILANES/T-HANGARS

December 6, 2007

400 200 0 400

GRAPHIC SCALE BAR

THE LPA GROUP AVIATION CONSULTANTS