ROCKINGHAM COUNTY AIRPORT

TRANSPORTATION IMPROVEMENT PROGRAM (TIP) 2011-2015

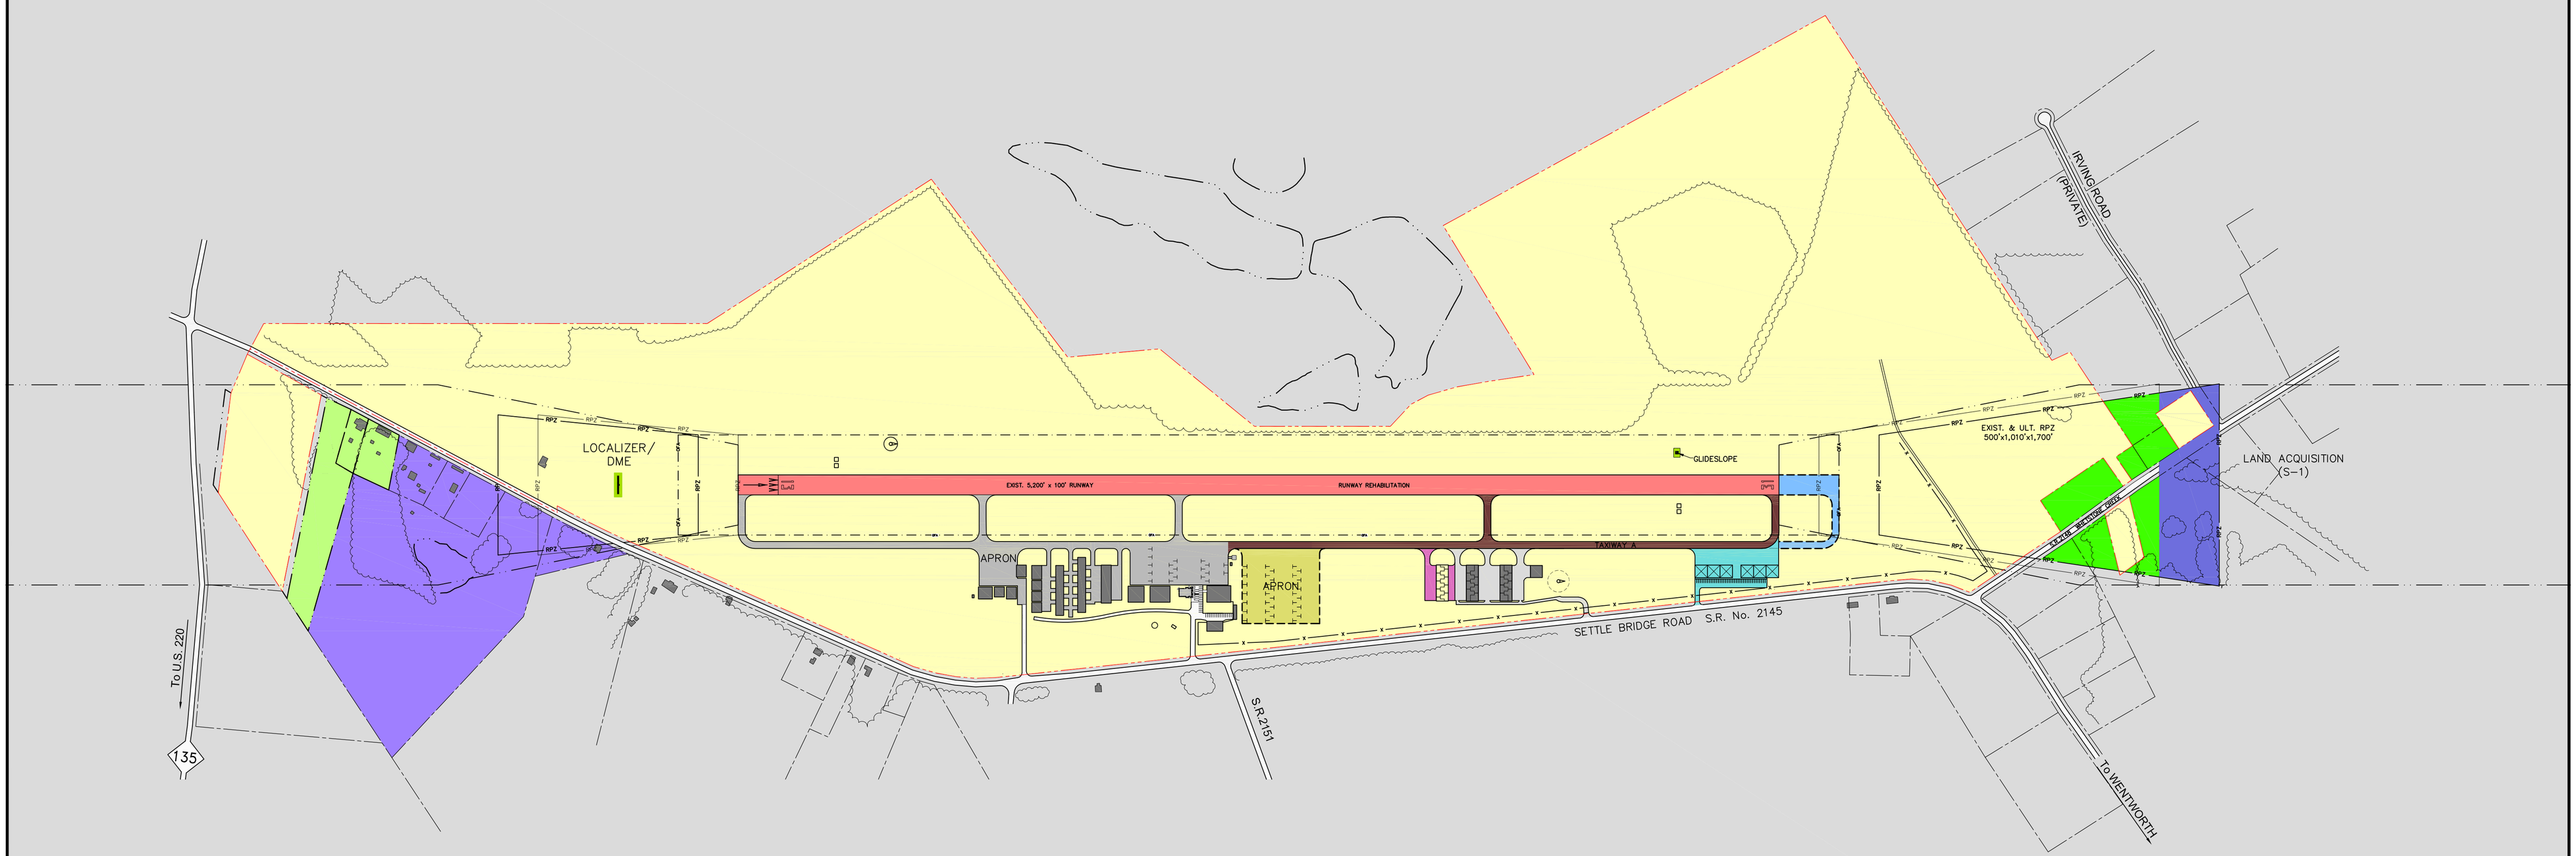

TRANSPORTATION IMPROVEMENTS

EXISTING AIRPORT PROPERTY	
EXISTING AVIGATION EASEMENTS	
LAND ACQUISITION - RUNWAY 31 RPZ	
LAND ACQUISITION - RUNWAY 13 RPZ	
NOT SHOWN	OBSTRUCTION REMOVAL - RUNWAY 13 AND 31
LAND ACQUISITION NECESSARY TO EXTEND RUNWAY TO 5,500'	
EXTEND RUNWAY TO 5,500'	
RUNWAY STRENGTHENING TO 30,000# DWG	
TAXIWAY REHABILITATION AND STRENGTHENING to 30,000# DWG	
I	INSTALL ILS (LOCALIZER & GLIDESLOPE)
NOT SHOWN	REHABILITATE TAXIWAY EDGE LIGHTING (MITL)
NOT SHOWN	INSTALL PERIMETER SECURITY FENCING
NOT SHOWN	TRACTOR AND MAINTENANCE SHELTER
NOT SHOWN	RUNWAY STRENGTHENING TO 60,000# DWG
NOT SHOWN	TAXIWAY STRENGTHENING TO 60,000# DWG
	TERMINAL APRON EXPANSION
	CORPORATE HANGAR DEVELOPMENT
	T-HANGAR TAXILANES/T-HANGARS

January 4, 2010

400 200 0 400

GRAPHIC SCALE BAR

THE LPA GROUP AVIATION CONSULTANTS